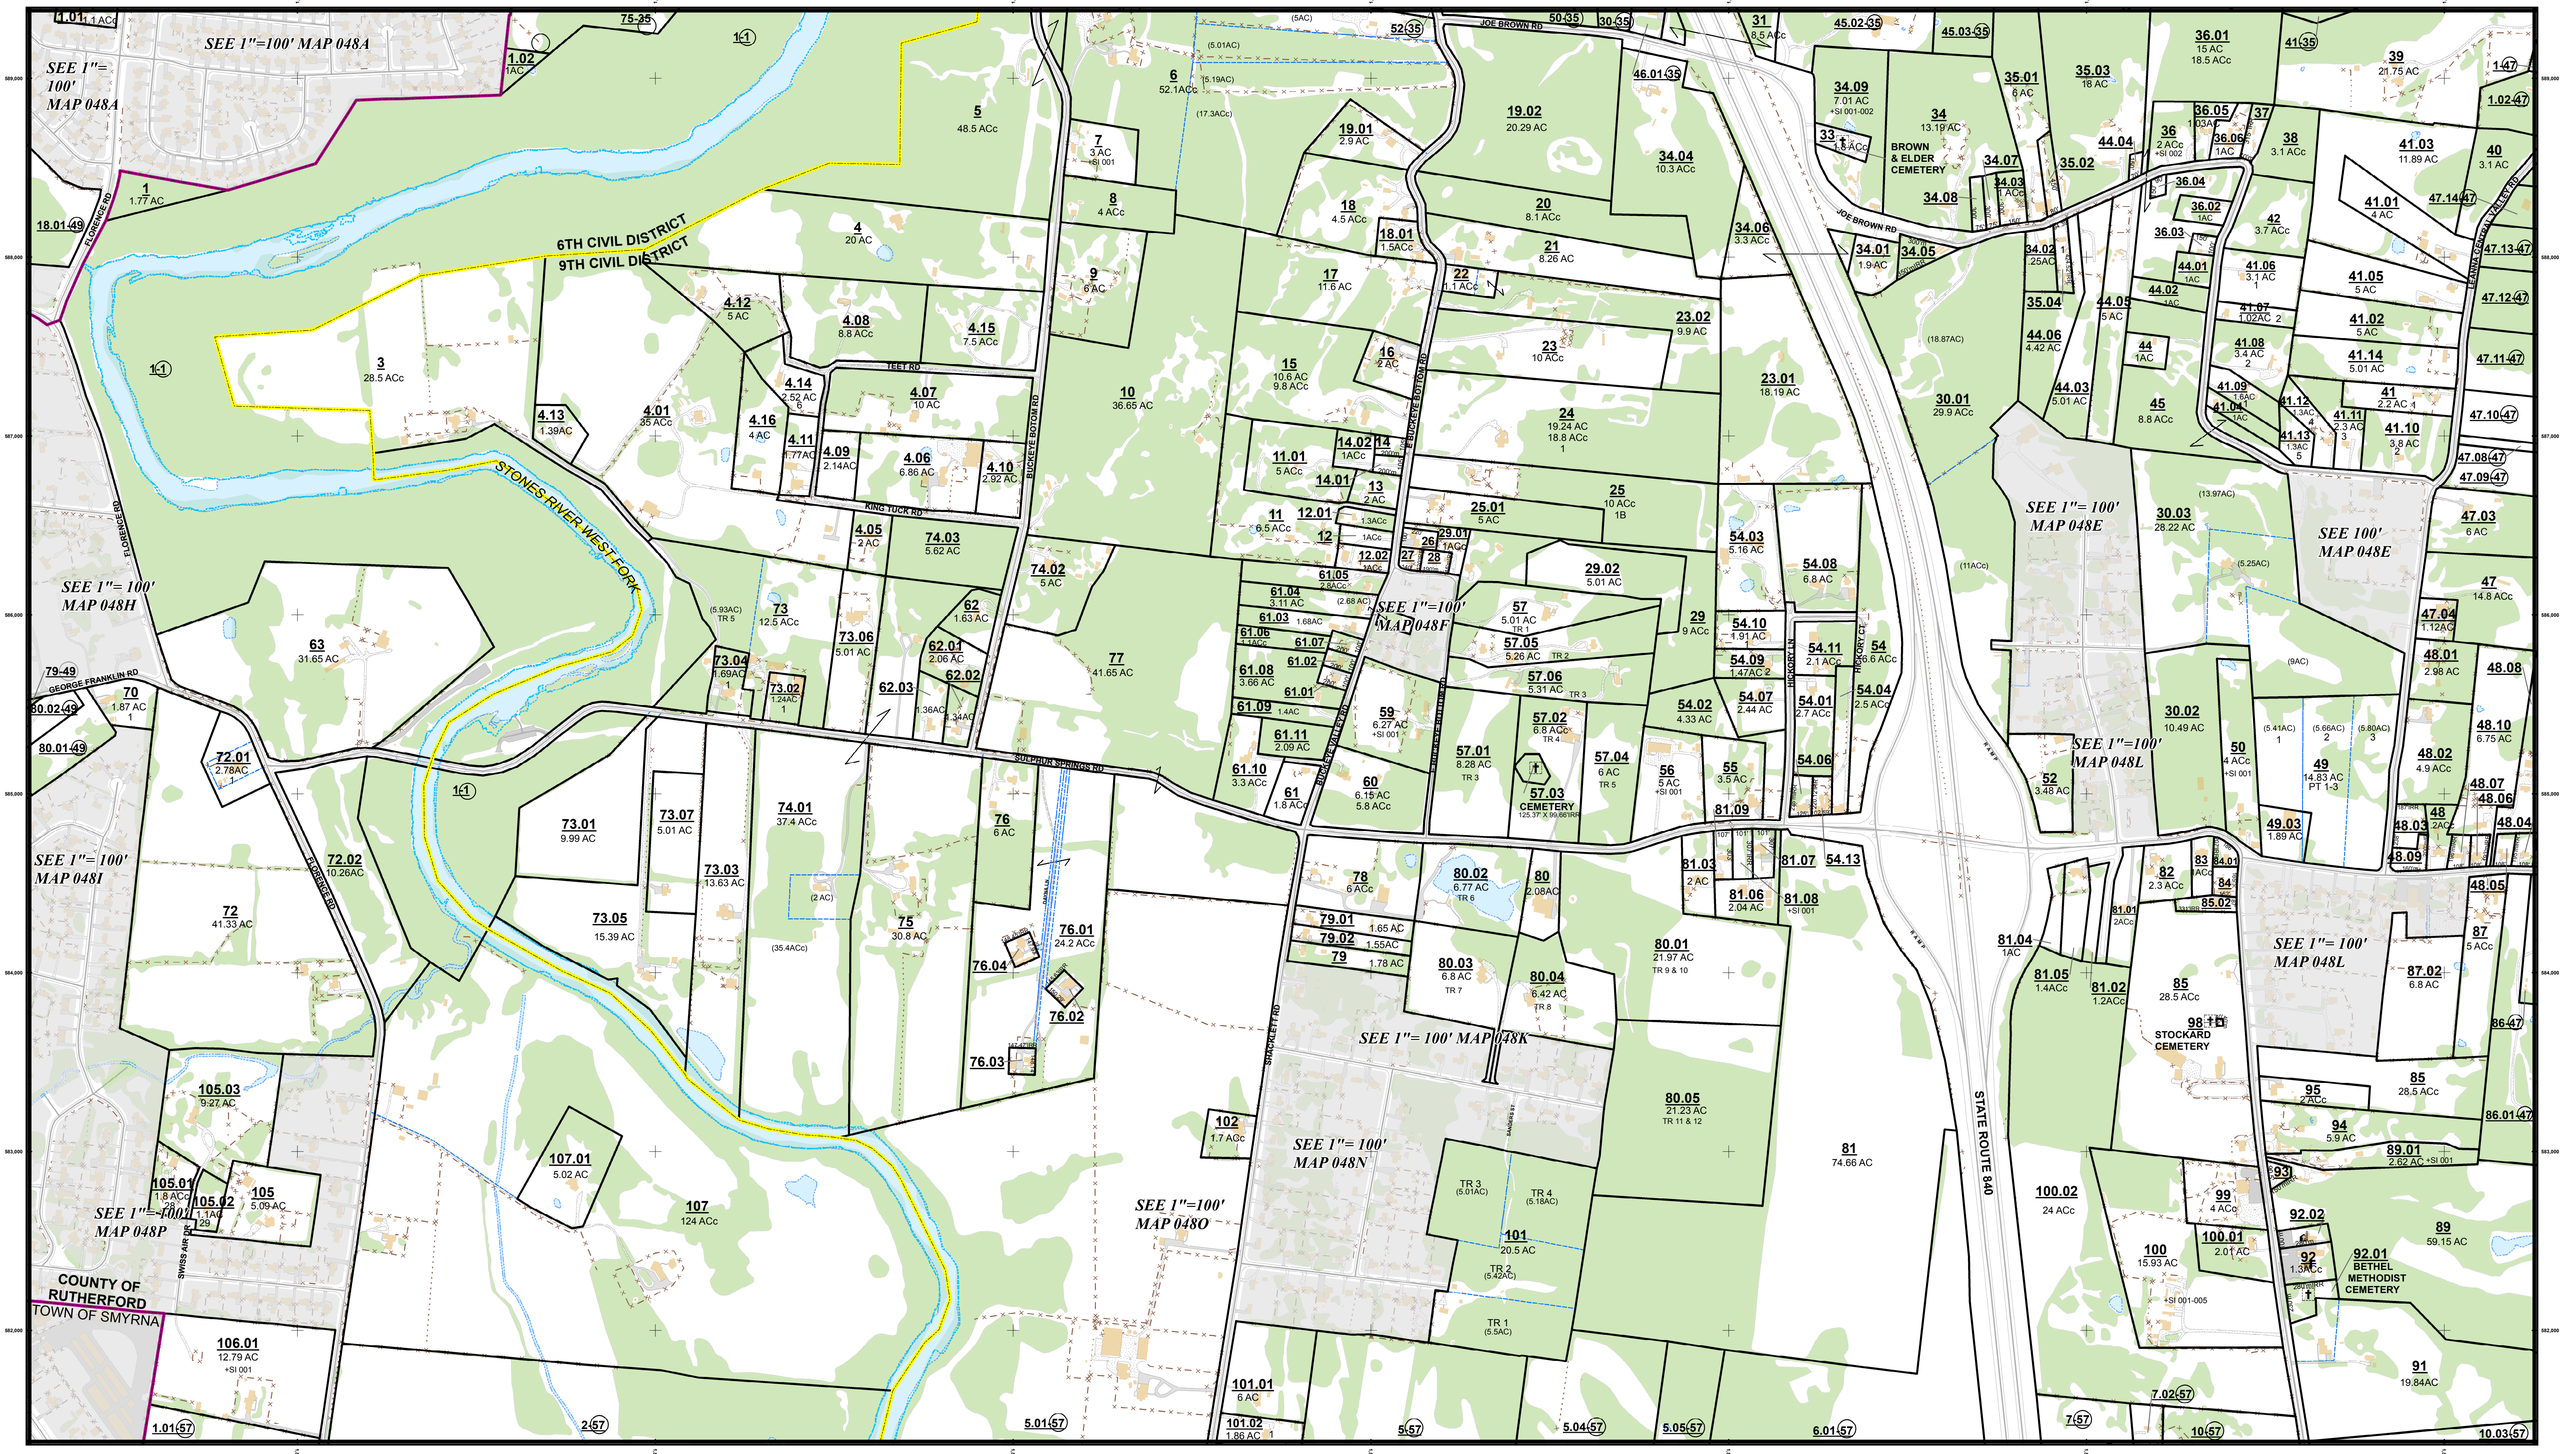

2015 TAX MAPS

PREPARED FOR THE
TENNESSEE COMPTROLLER OF THE TREASURY
STATE BOARD OF EQUALIZATION
BY THE
RUTHERFORD COUNTY ASSESSOR OF PROPERTY
MAPPING DIVISION
319 N. MAPLE STREET, MURFREESBORO, TN 37130
PHONE: (615) 898-7750 FAX: (615) 898-7854

NOTICE: A tax map has no legal standing other than the assessment of taxes. It cannot be used to establish boundary lines or transfer and convey property. A land surveyor licensed to practice land surveying in the State of Tennessee should be retained for all questions of boundary and/or location of lot lines.

129	Tax Map Number
10	Lot Number
52.01	Parcel Number
101(S)	Parcel Control Number
10.25 AC	Deeded Acreage
10.25 ACc	Calculated Acreage
" A "	Large Group Letter
" A "	Small Group Letter
150' IRR	Parcel Dimension

- 400ft Parcels
- 100ft Parcels
- Street Center Line
- Private or Preliminary Roadway
- Railroad
- Civil District Boundary

See 1"=100' Map 101L — See Map Notes

- Eagleville
- LaVergne
- Murfreesboro
- Smyrna
- Rutherford County

- Condo Footprint
- Easement
- Fence
- Gas Pipe
- Landhook
- Lot Tract
- Proposed ROW
- Ridges
- Church
- Cemetery

- Bridge
- Edge of Pavement
- Paved Drive
- Paved Parking
- Sidewalk
- Unpaved Surface
- Structures
- School
- Named Streams

- Lakes, Ponds, Streams & Rivers
- Trees Over 10 acres

N W E S

Projected Coordinate System Information:
North American Datum (NAD) 83
North American Vertical Datum (NADV) 88
Tennessee State Plane (Fipszone 4100) coordinate system
Unit of measure, U.S. Survey Foot

034	035	036
049	048	047
056	057	058

RUTHERFORD COUNTY TENNESSEE

400' Tax Map
1 Inch equals 400 feet
DATE OF FLYING: FEBRUARY 2015
Wednesday, September 16, 2015

Map No: 048